




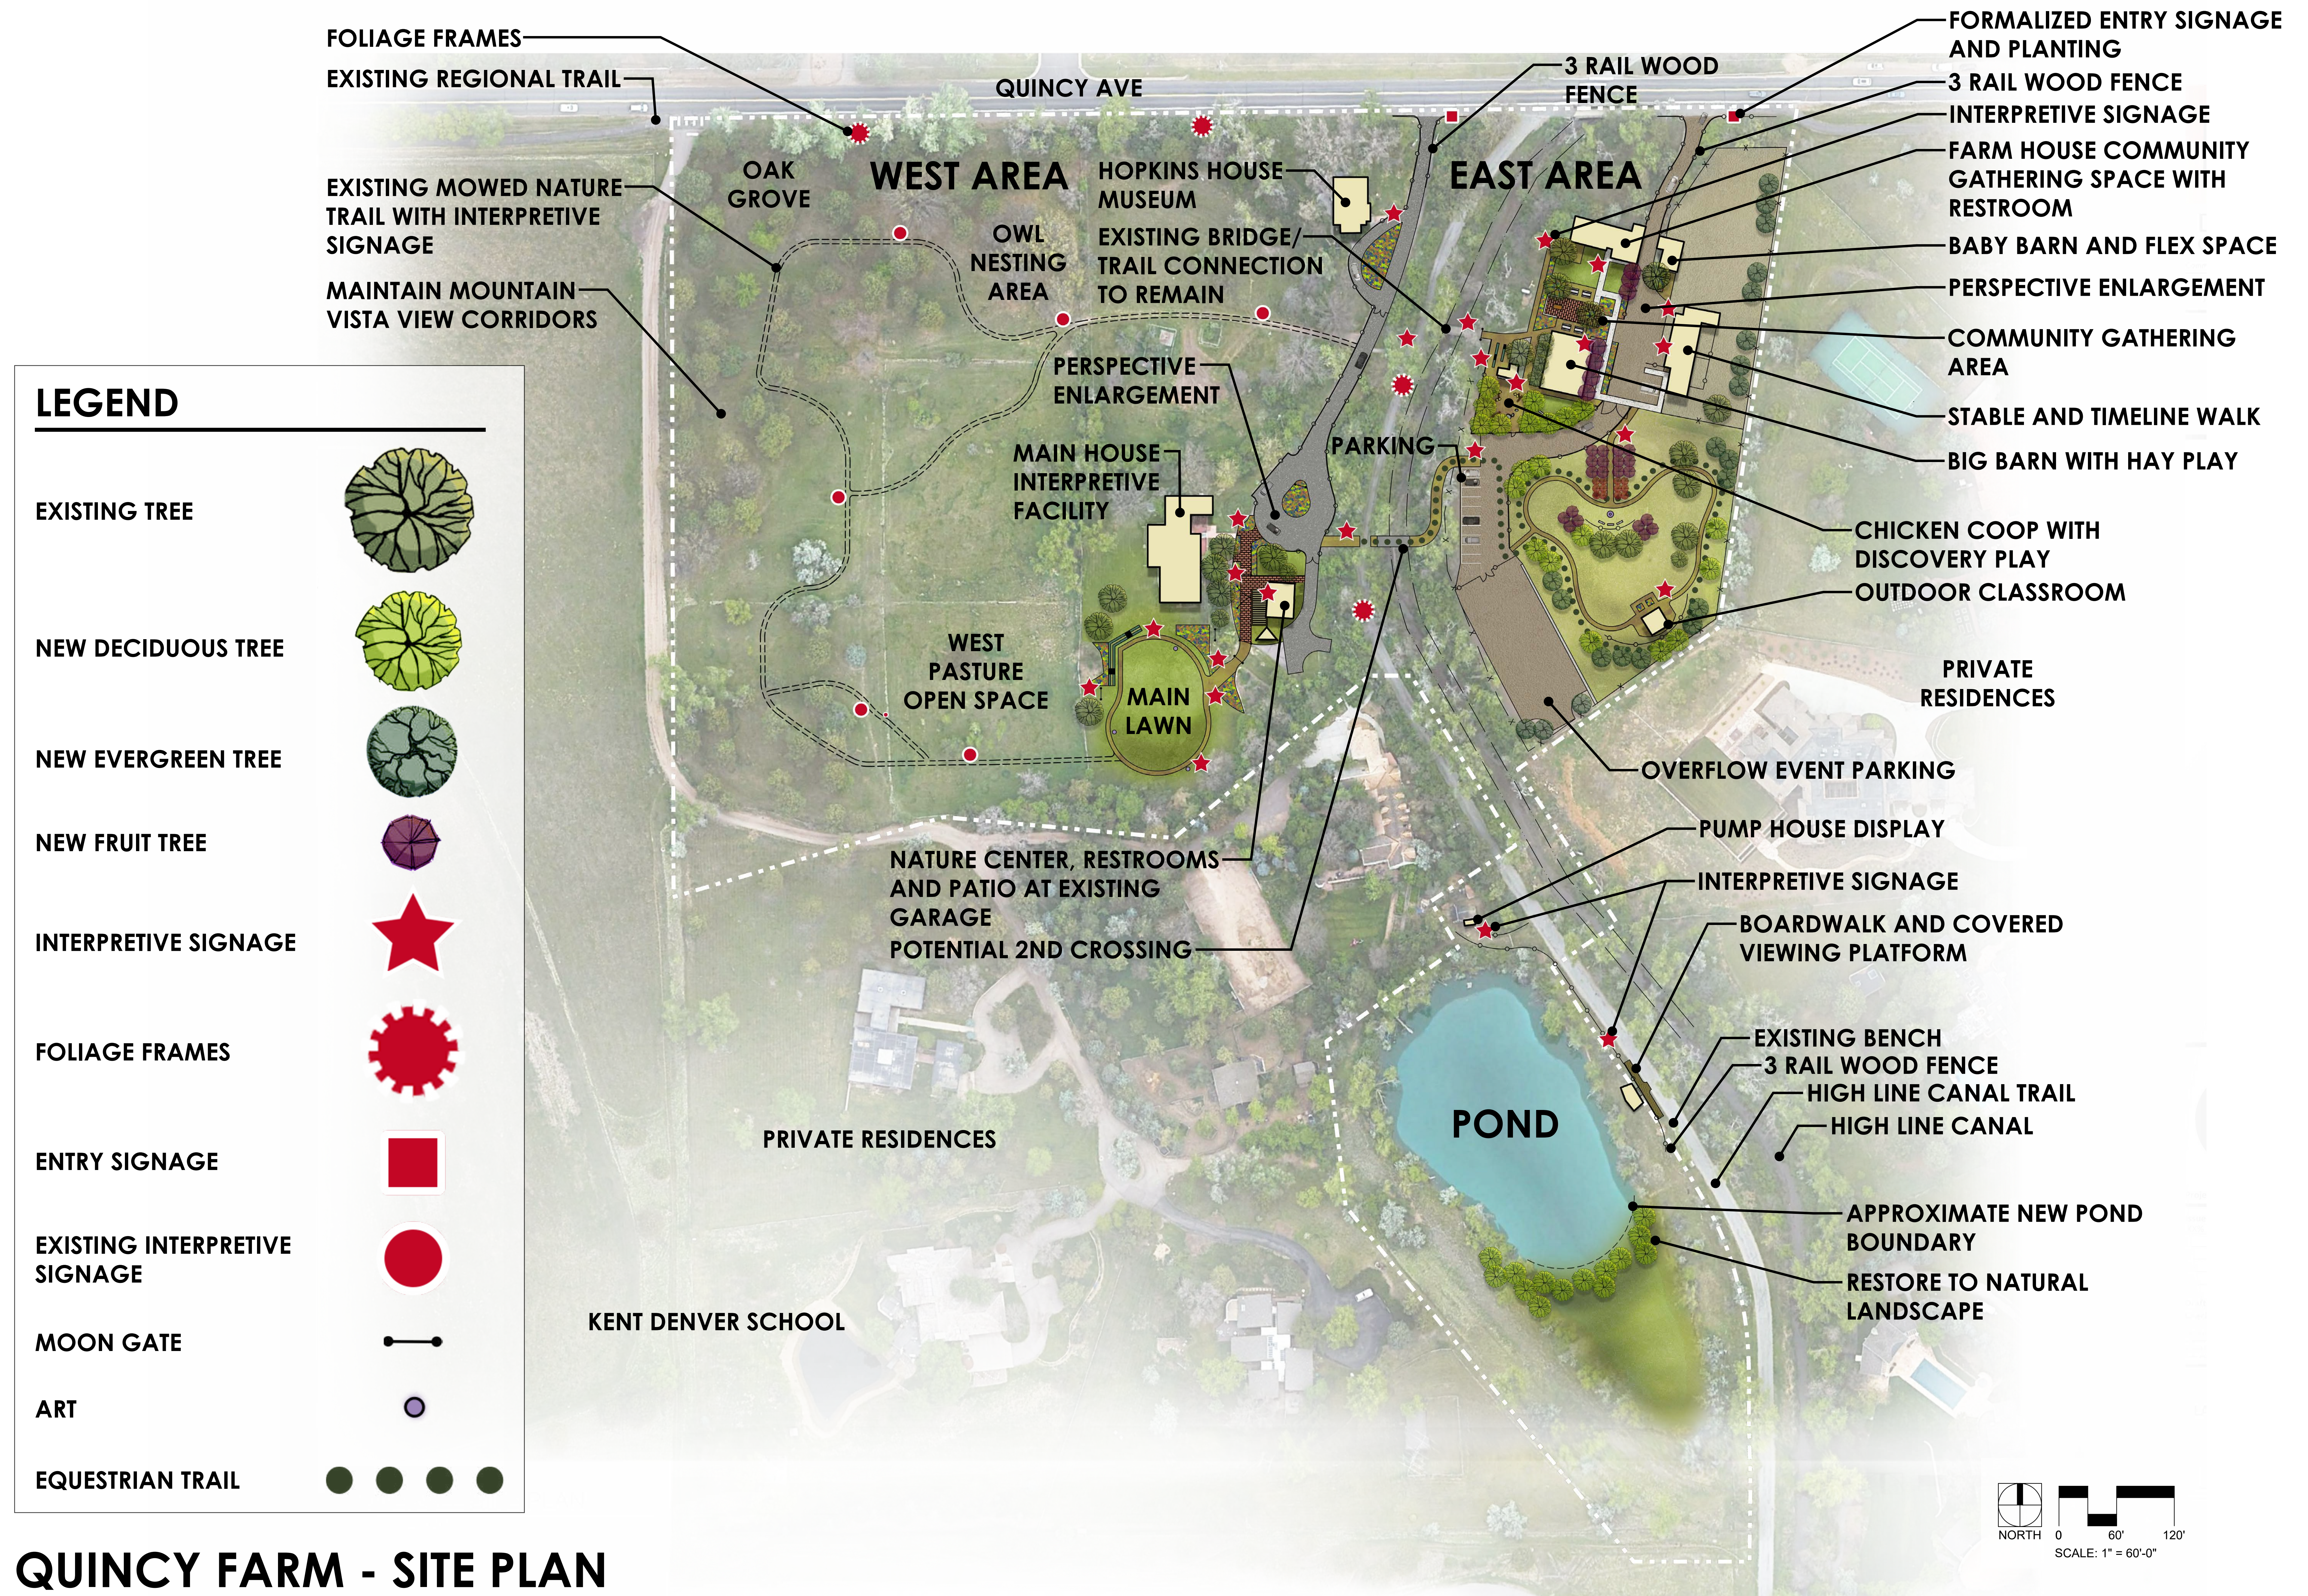

QUINCY FARM - SITE PLAN

April 2020

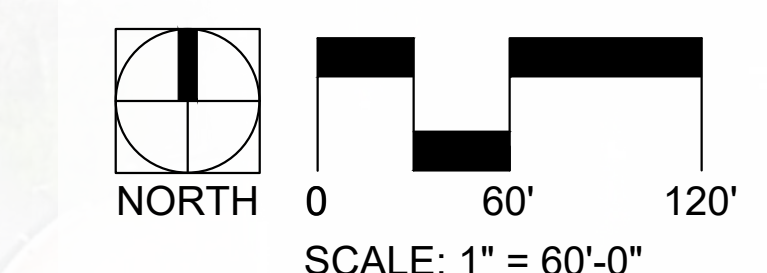

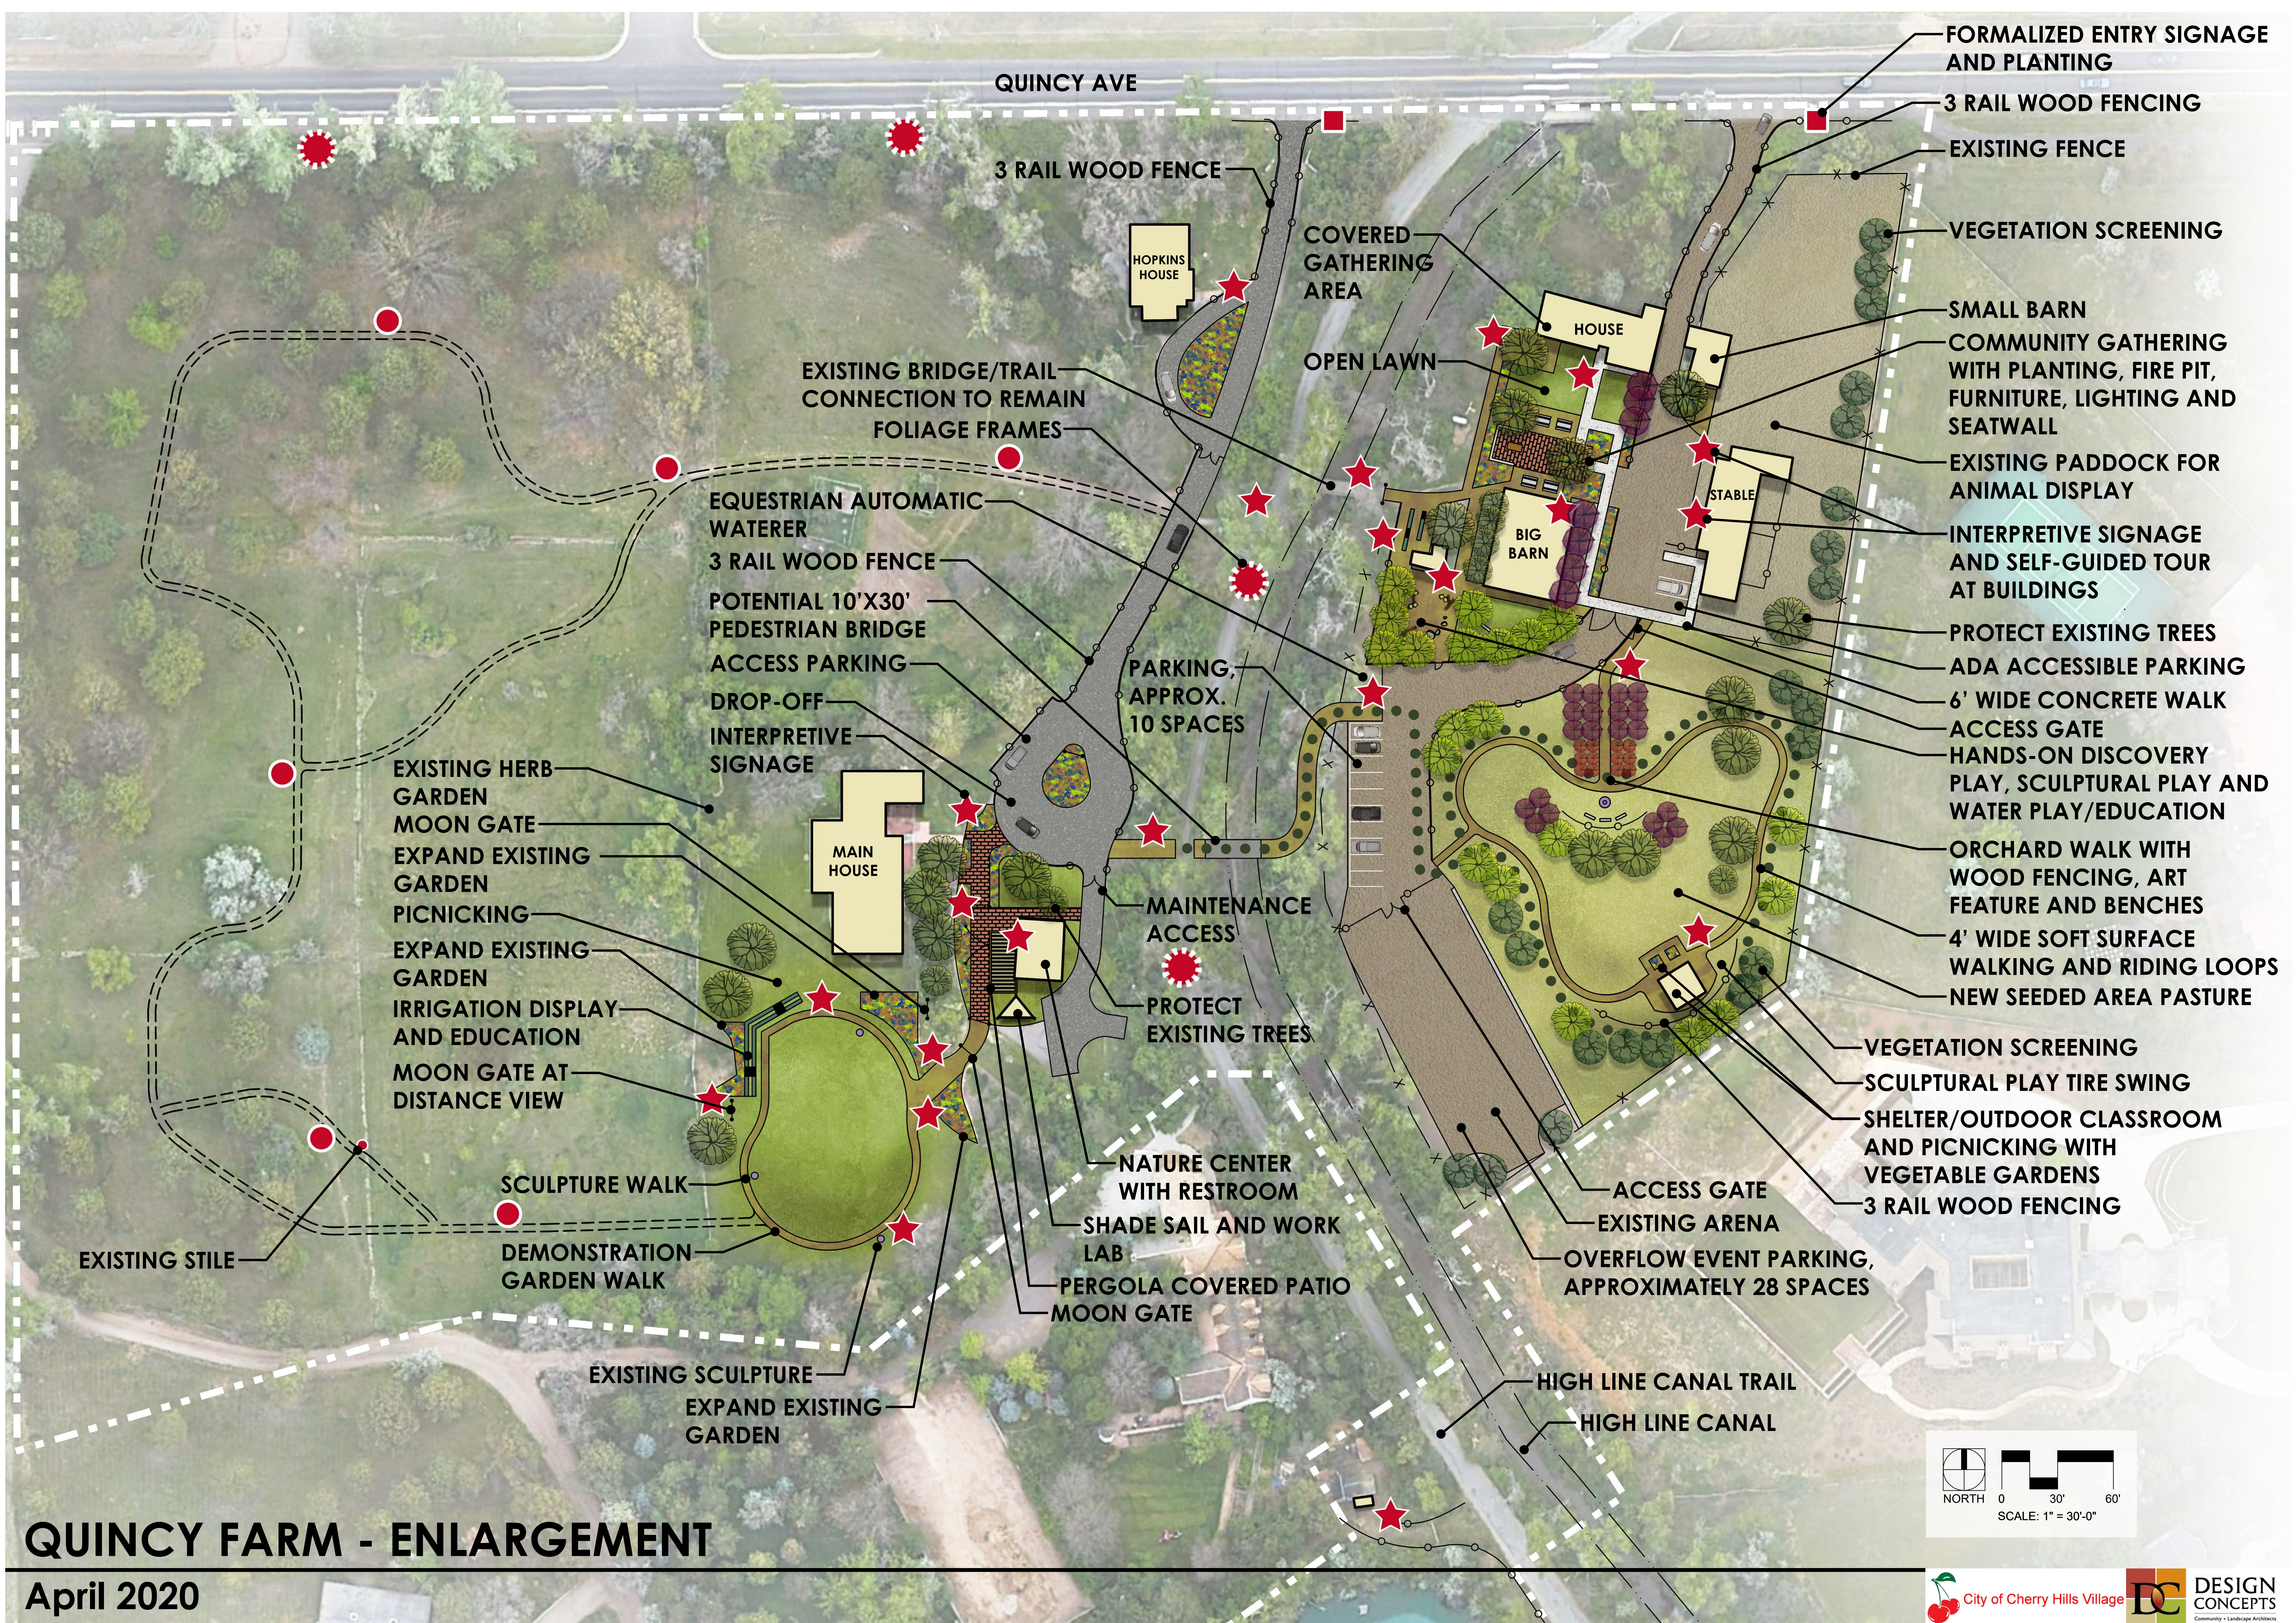

QUINCY AVE

3 RAIL WOOD FENCE

HOPKINS HOUSE

COVERED GATHERING AREA

OPEN LAWN

HOUSE

BIG BARN

STABLE

EXISTING BRIDGE/TRAIL CONNECTION TO REMAIN FOLIAGE FRAMES

EQUESTRIAN AUTOMATIC WATERER

3 RAIL WOOD FENCE

POTENTIAL 10'X30' PEDESTRIAN BRIDGE

ACCESS PARKING

DROP-OFF INTERPRETIVE SIGNAGE

PARKING, APPROX. 10 SPACES

MAIN HOUSE

MAINTENANCE ACCESS

PROTECT EXISTING TREES

NATURE CENTER WITH RESTROOM

SHADE SAIL AND WORK LAB

PERGOLA COVERED PATIO

MOON GATE

EXISTING HERB GARDEN

MOON GATE

EXPAND EXISTING GARDEN

PICNICKING

EXPAND EXISTING GARDEN

IRRIGATION DISPLAY AND EDUCATION

MOON GATE AT DISTANCE VIEW

SCULPTURE WALK

DEMONSTRATION GARDEN WALK

EXISTING SCULPTURE

EXPAND EXISTING GARDEN

FORMALIZED ENTRY SIGNAGE AND PLANTING

3 RAIL WOOD FENCING

EXISTING FENCE

VEGETATION SCREENING

SMALL BARN

COMMUNITY GATHERING WITH PLANTING, FIRE PIT, FURNITURE, LIGHTING AND SEATWALL

EXISTING PADDOCK FOR ANIMAL DISPLAY

INTERPRETIVE SIGNAGE AND SELF-GUIDED TOUR AT BUILDINGS

PROTECT EXISTING TREES

ADA ACCESSIBLE PARKING

6' WIDE CONCRETE WALK

ACCESS GATE

HANDS-ON DISCOVERY PLAY, SCULPTURAL PLAY AND WATER PLAY/EDUCATION

ORCHARD WALK WITH WOOD FENCING, ART FEATURE AND BENCHES

4' WIDE SOFT SURFACE WALKING AND RIDING LOOPS

VEGETATION SCREENING

SCULPTURAL PLAY TIRE SWING

SHELTER/OUTDOOR CLASSROOM AND PICNICKING WITH VEGETABLE GARDENS

3 RAIL WOOD FENCING


ACCESS GATE

EXISTING ARENA

OVERFLOW EVENT PARKING, APPROXIMATELY 28 SPACES

HIGH LINE CANAL TRAIL

HIGH LINE CANAL

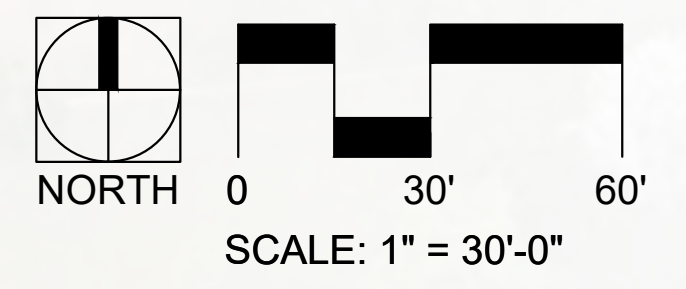

QUINCY FARM - ENLARGEMENT

April 2020